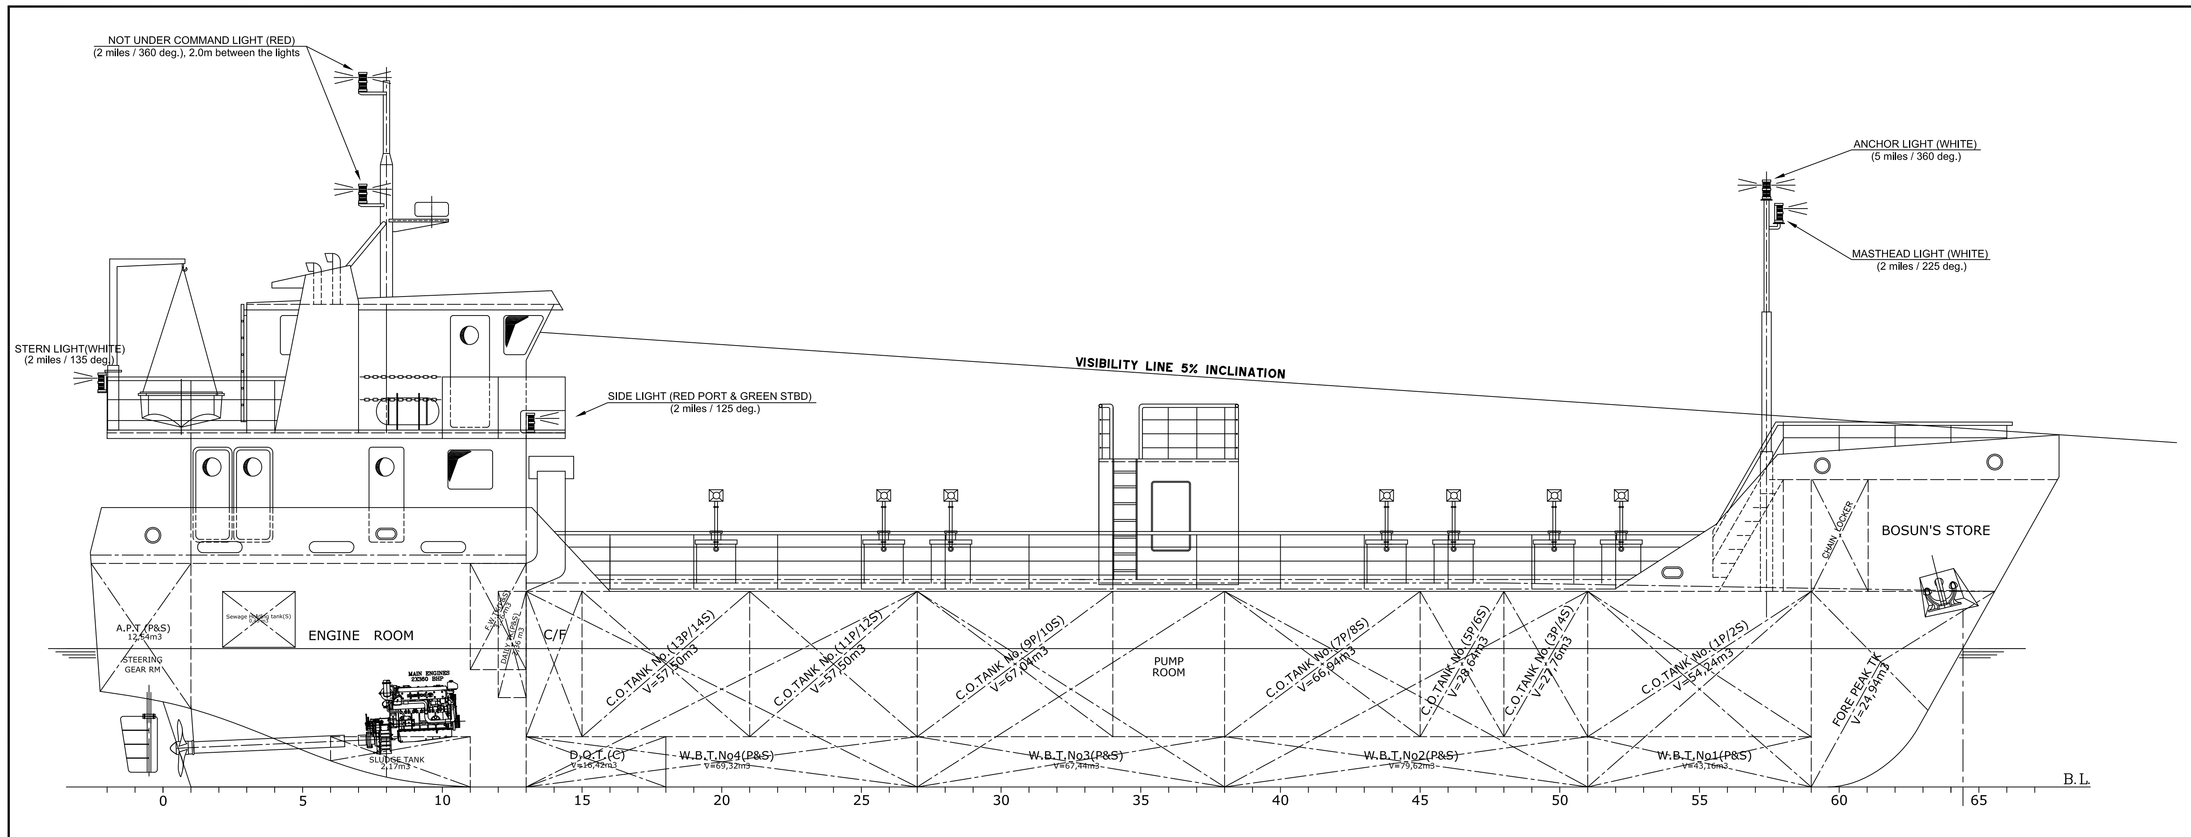

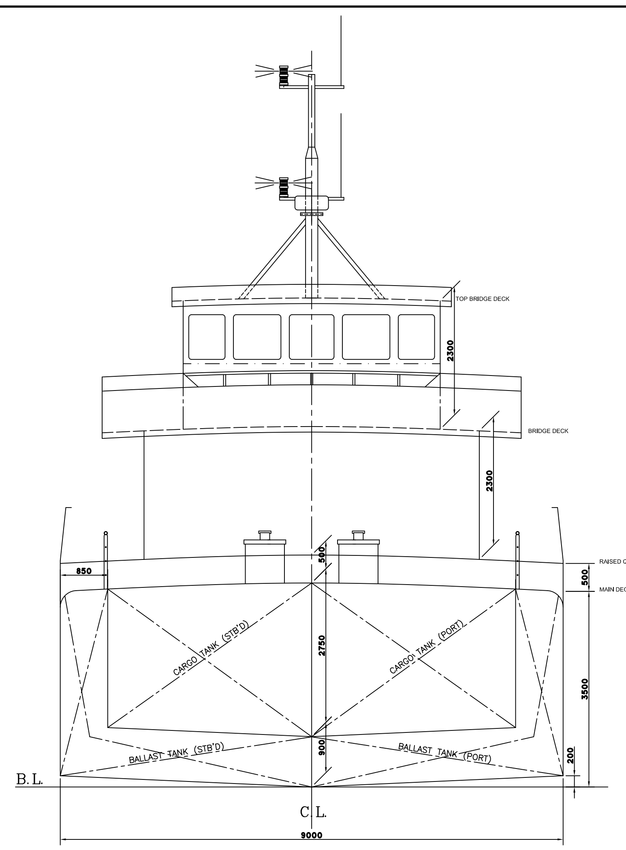

Looking Aft

BRIDGE DECK

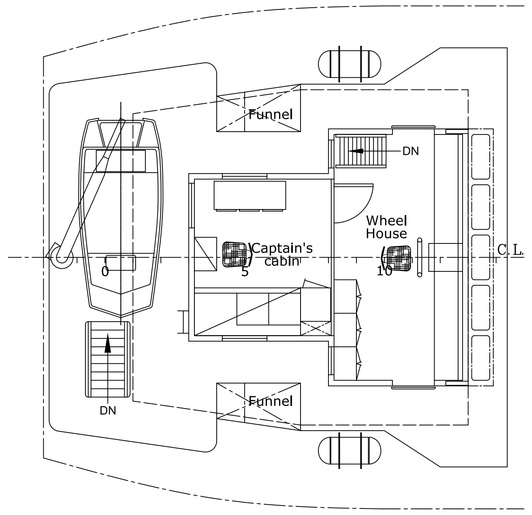

F'CLE DECK

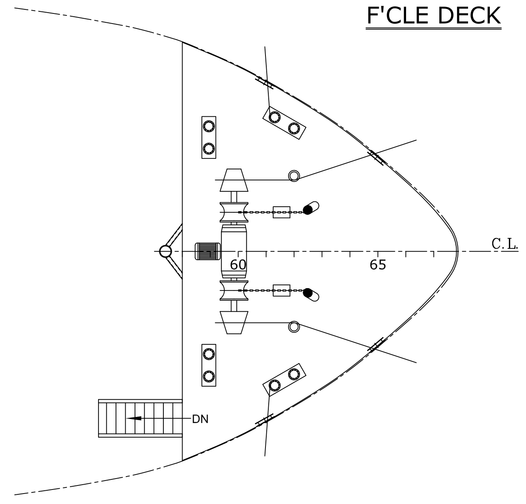

MAIN DECK

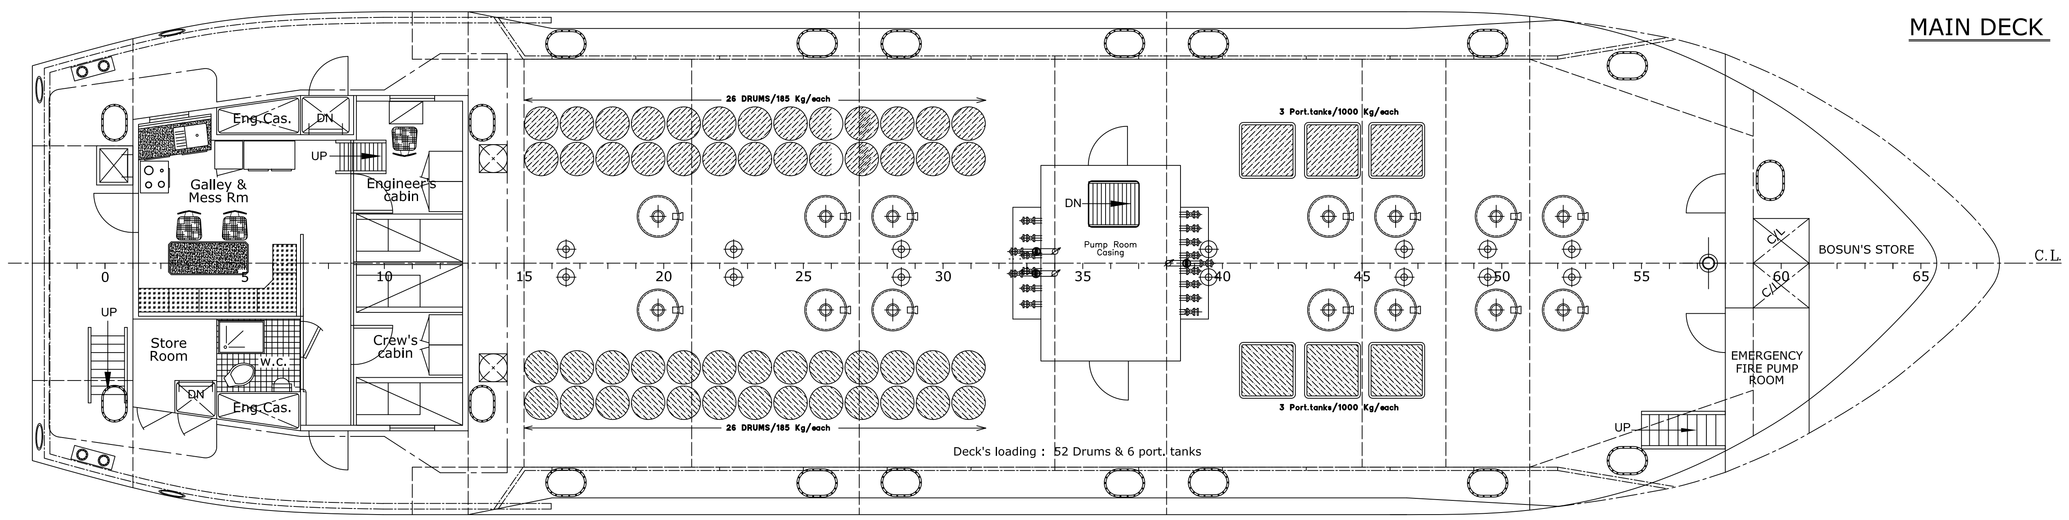

TANKS' VIEW

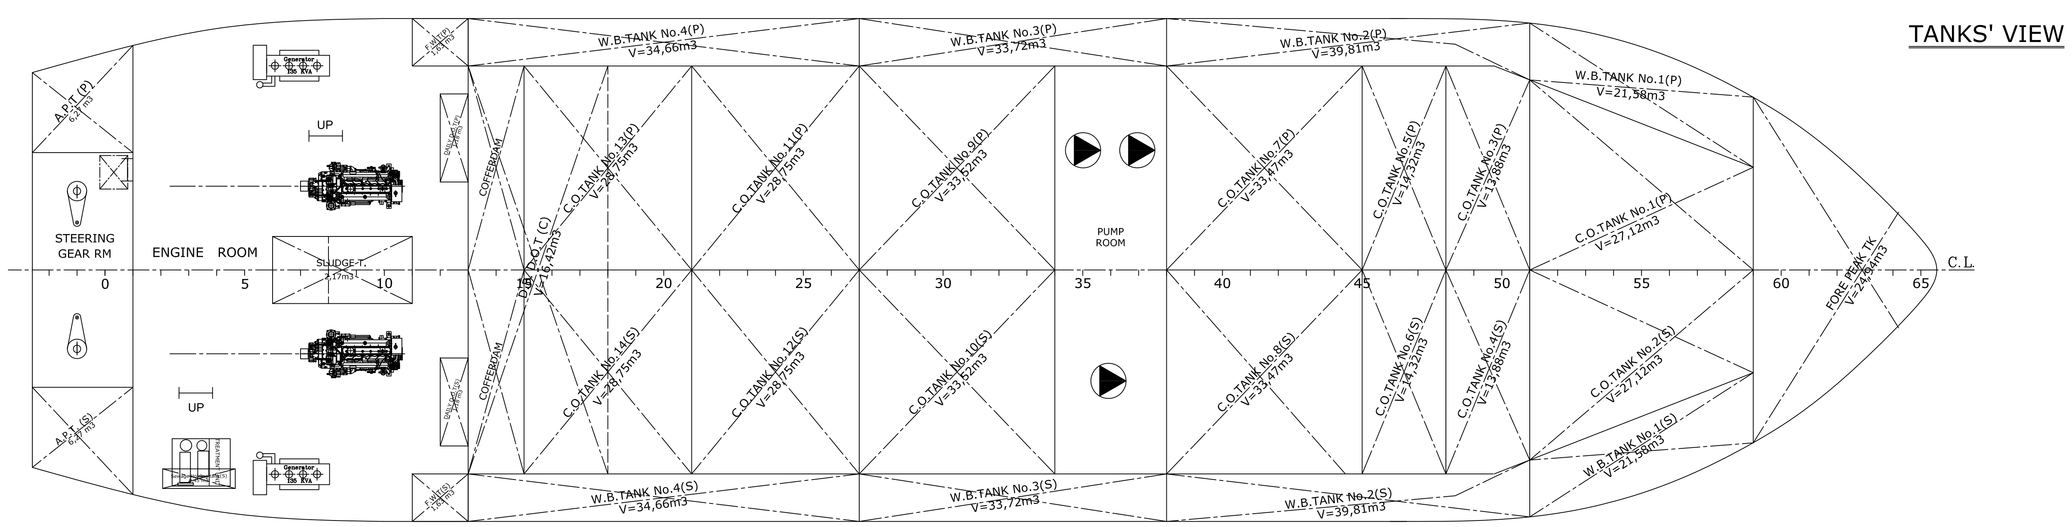

PRINCIPAL DIMENSIONS

LENGTH O.A.	35.24 m
LENGTH B.P.	32.50 m
BREADTH (moulded)	9.00 m
DEPTH (moulded)	3.50 m
MAIN ENGINES	2 X 360 BHP
GRT	238 KOX
GT	291
CARGO CAPACITY	359,6 m3
CREW	5 PERS.

FINAL PLAN

L.O.C 'ΠΟΣΕΙΔΩΝ'

TITLE: **GENERAL ARRANGEMENT PLAN**

SCALE	DESIGNED	CHECKED
1/75	M.C.O.	E. Raptopoulos
DATE: DEC. 2014	DRAWN: M.C.O.	DRG No: MT-01-072014-V6

MARINE CONSULTING OFFICE
EFSTRATIOS K. RAPTOPOULOS
147, IRINIS str. – PERAMA – PIRAEUS 188 63
PHONE/FAX: 210-40.20.457 - MOB : 6972258890
URL :www.navalarchitect.gr

THIS PLAN IS COPYRIGHT AND IS NOT TO BE USED WHOLLY OR IN PART WHITHOUT OUR WRITTEN PERMISSION